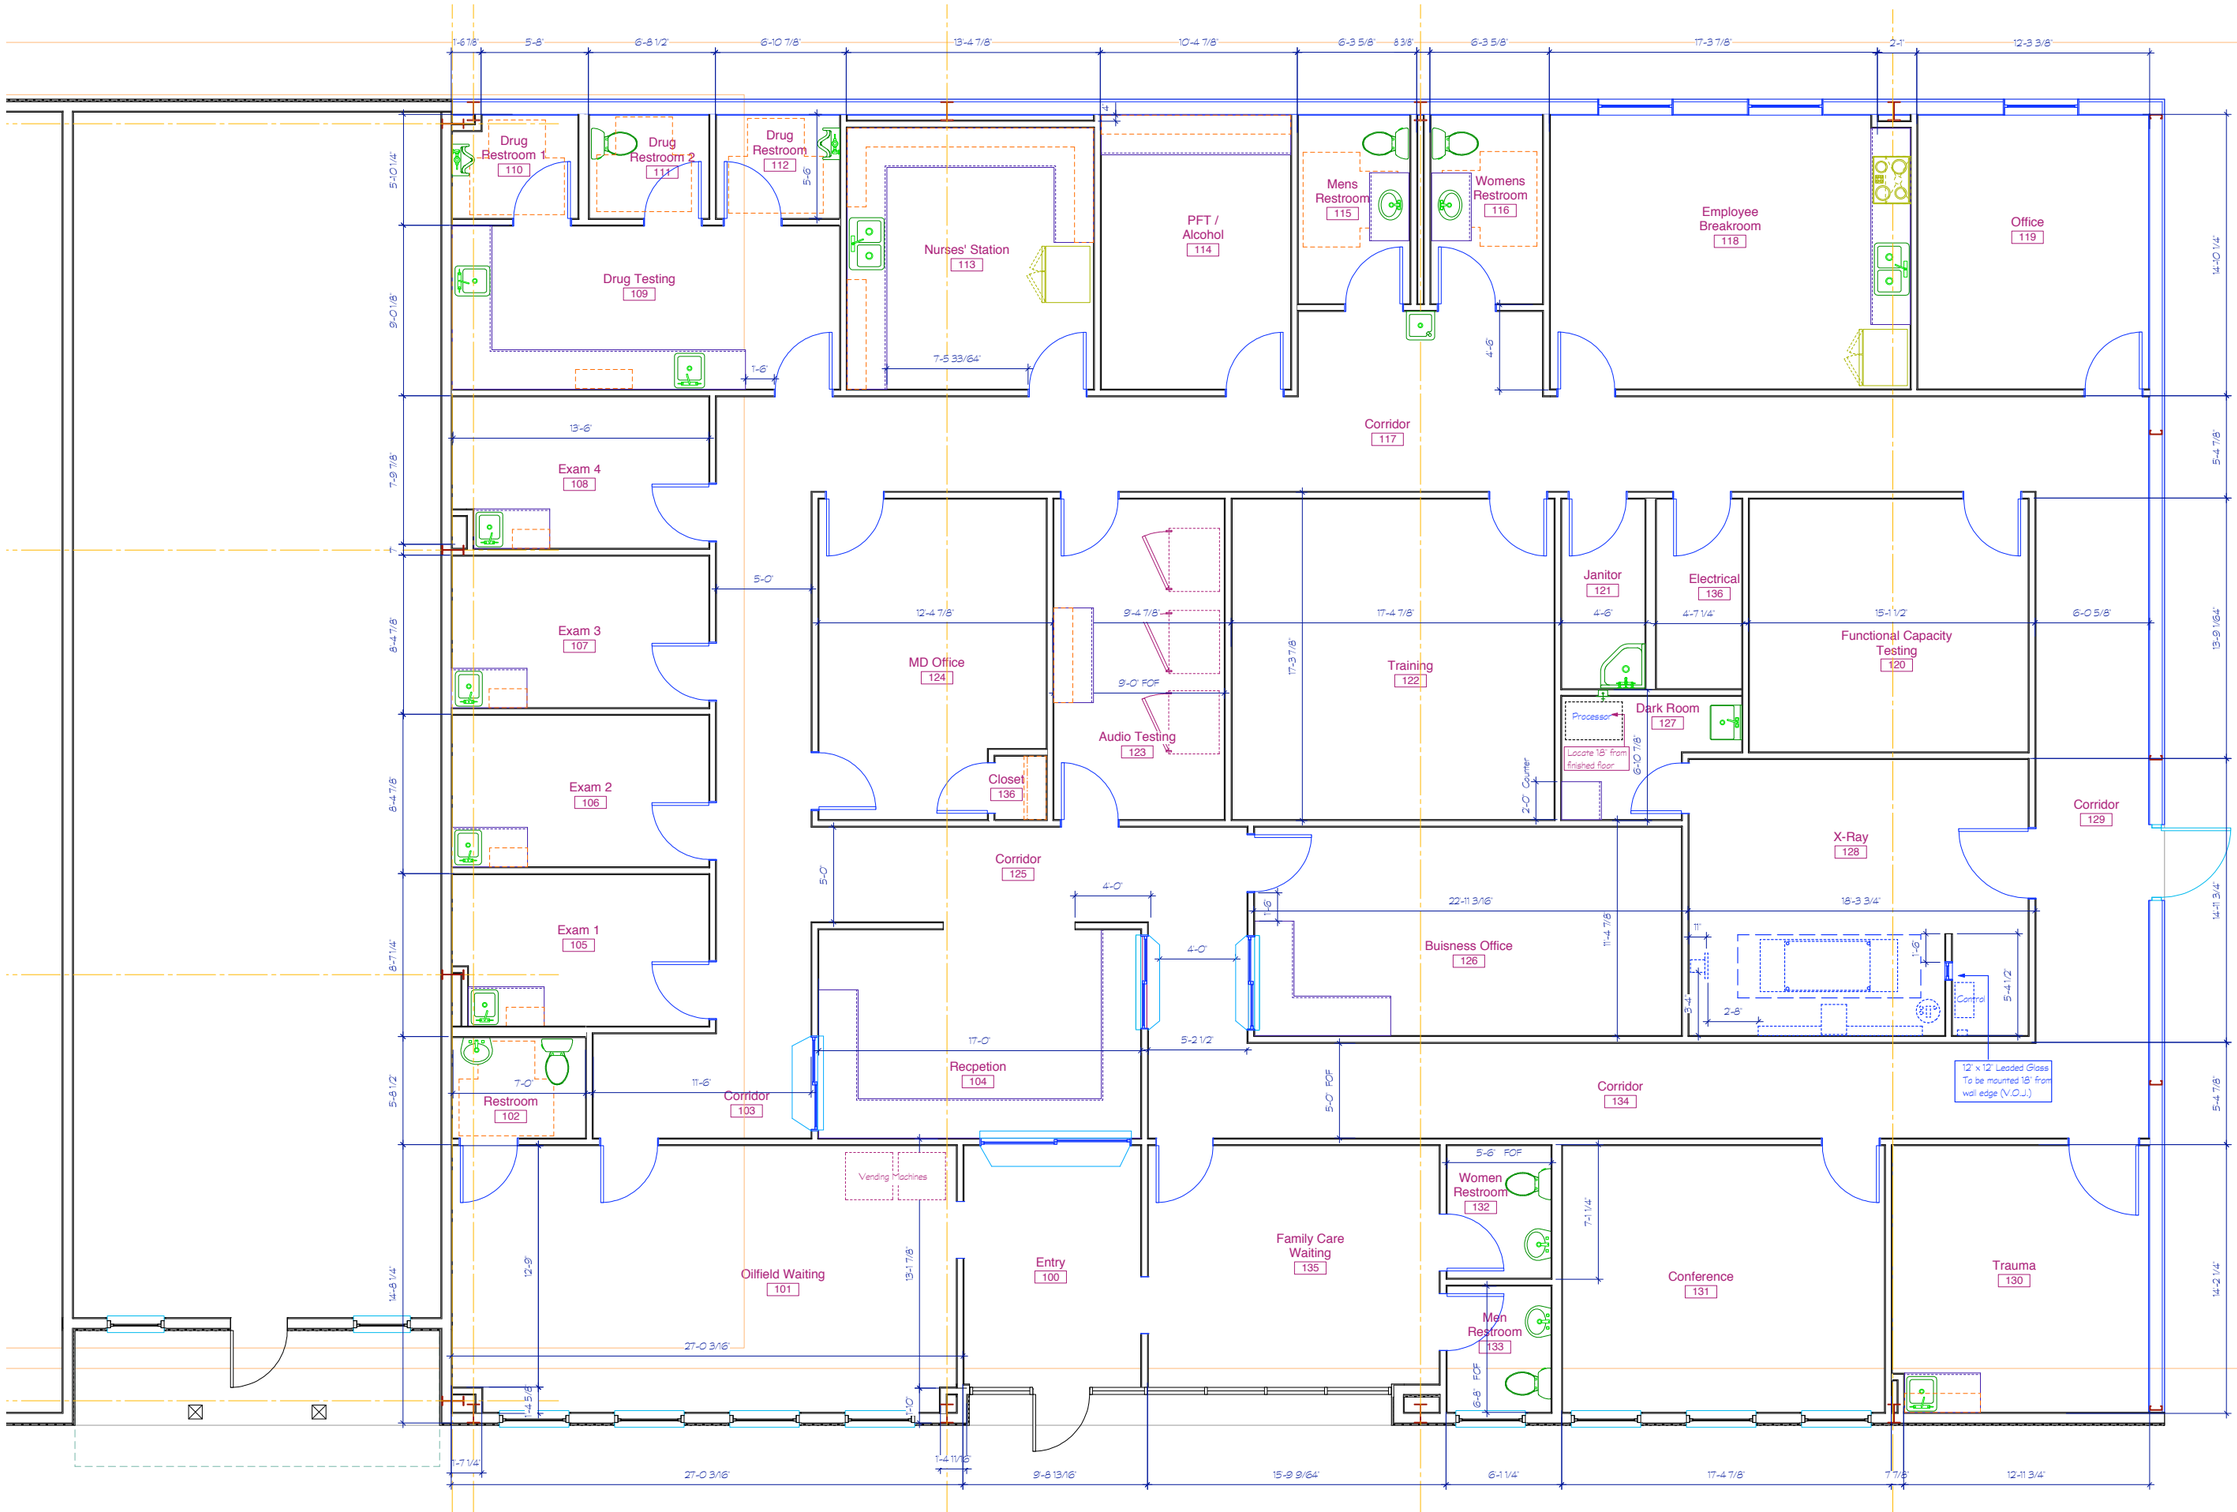

angelle architects
A Professional Corporation

Tenant Suite Buildout for Industrial Medical Perceptions

REVISIONS

DATE	DESCRIPTION

Project No. 20603.0

Drawn By

Checked By

Date 29 May 20(

Scale 1/8" = 1'-0

Drawing Title

Drawing No.

A-100