Broussard Commons Development

Building 811

Partial Facade Plan

for Bays: H, I, J, K

Albertsons Parkway, Broussard, La

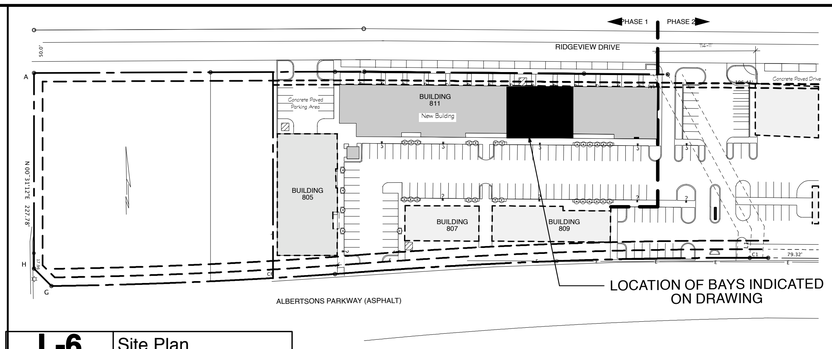

L-6	Site Plan
Scale: 1:1000	RE: Phase 1

OPENING SCHEDULE

Mark	Dimensions	Description	Frame	Remarks
DOORS				
101H	3'-0" x 7'-0" x 1 3/4"	Wood/Tempered Glass French Door	Aluminum	1
101I	3'-0" x 7'-0" x 1 3/4"	Wood/ Tempered Plate Glass Door	Aluminum	1
101J	3'-0" x 7'-0" x 1 3/4"	Wood/ Tempered Plate Glass Door	Aluminum	1
101K	3'-0" x 7'-0" x 1 3/4"	Wood/ Tempered Plate Glass Door	Aluminum	1
WINDOWS				
A	PR: 4'-0" x 5'-0" Plate Glass Window W/ 1'-2" Transom	Aluminum Clad, Fixed Double Glazed- Wood	Aluminum	1
B	3'-0" x 2'-6" Fixed, 4 Lite Window	Aluminum Clad, Fixed Double Glazed- Wood	Aluminum	
C	5'-0" x 5'-0" Plate Glass Window	Aluminum Clad, Fixed Double Glazed- Wood	Aluminum	1
D	3'-0" x 5'-0" - 8 Lite- Fixed Window	Aluminum Clad, Fixed Double Glazed- Wood	Aluminum	

REMARKS:

1. Comply with glass safety requirements

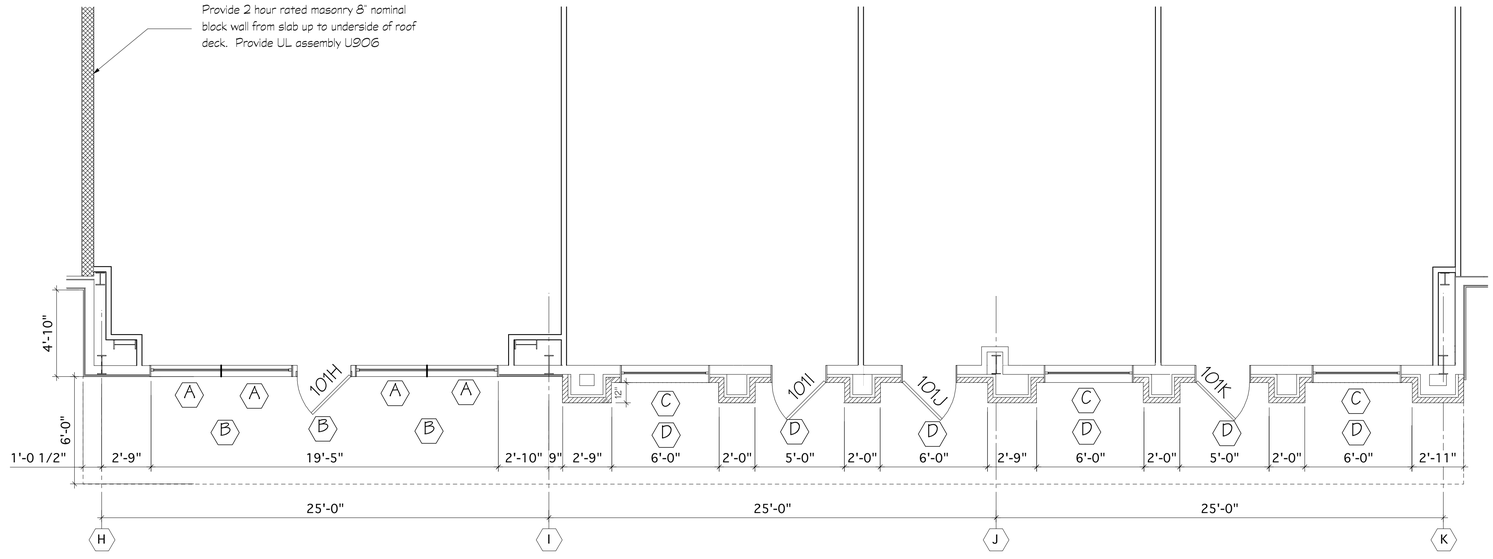

E.1	Partial Floor Plan
Scale: 1/4" = 1'-0"	RE: Building 811

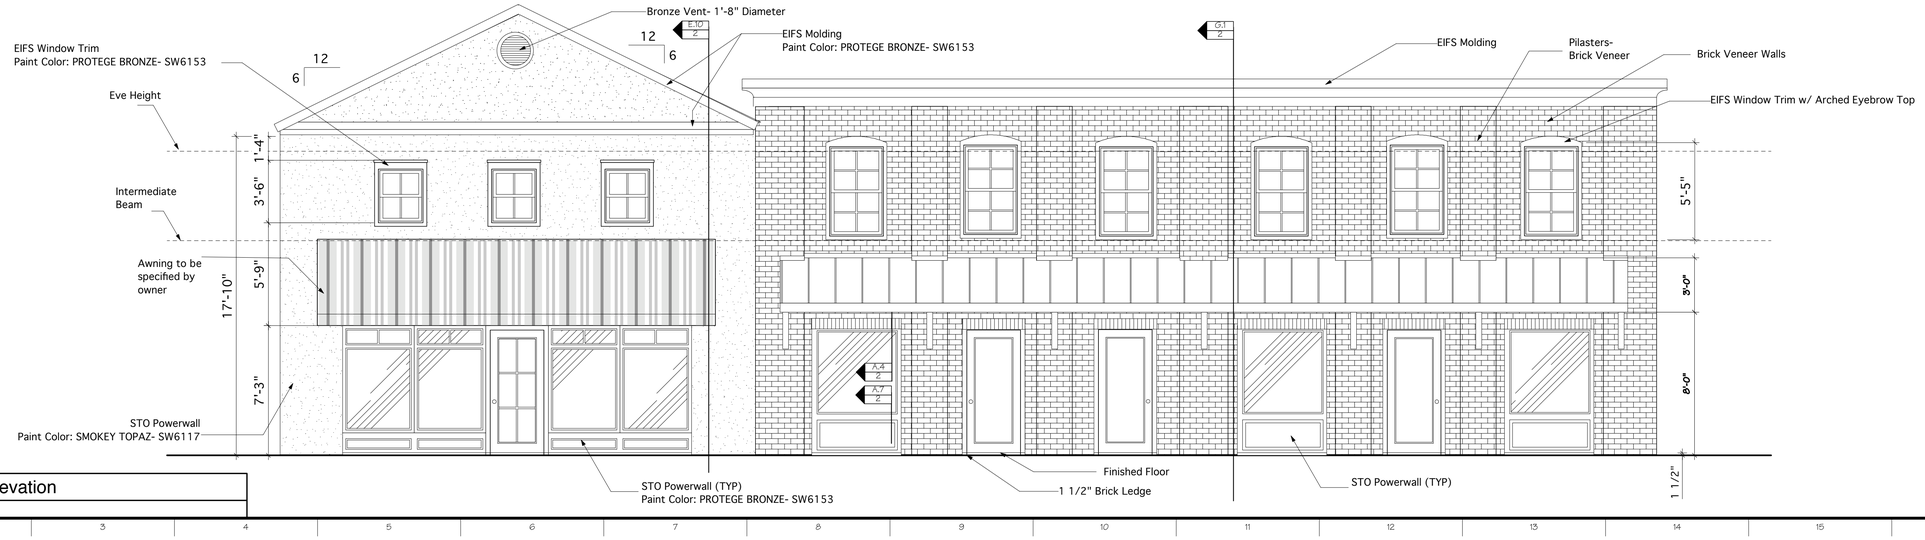

A.1	Partial Facade Elevation
Scale: 1/4" = 1'-0"	RE: Building 811

angelle architects
A Professional Corporation
Lafayette, LA 70503 • (337) 332-6688 • Fax (337) 332-6602 • www.angelle.com • design@angelle.com

Partial Facade Plan 3- Building 811
Broussard Commons Development
Broussard, La

REVISIONS

DATE	DESCRIPTION

Project No.	20603.00
Drawn By	MT & MCL
Checked By	GA
Date	3-7-07
Scale	see drawing
Drawing Title	Partial Facade Plan H, I, J, K
Drawing No.	1
	1 Of 2 Sheets

Date Stamp Text Block