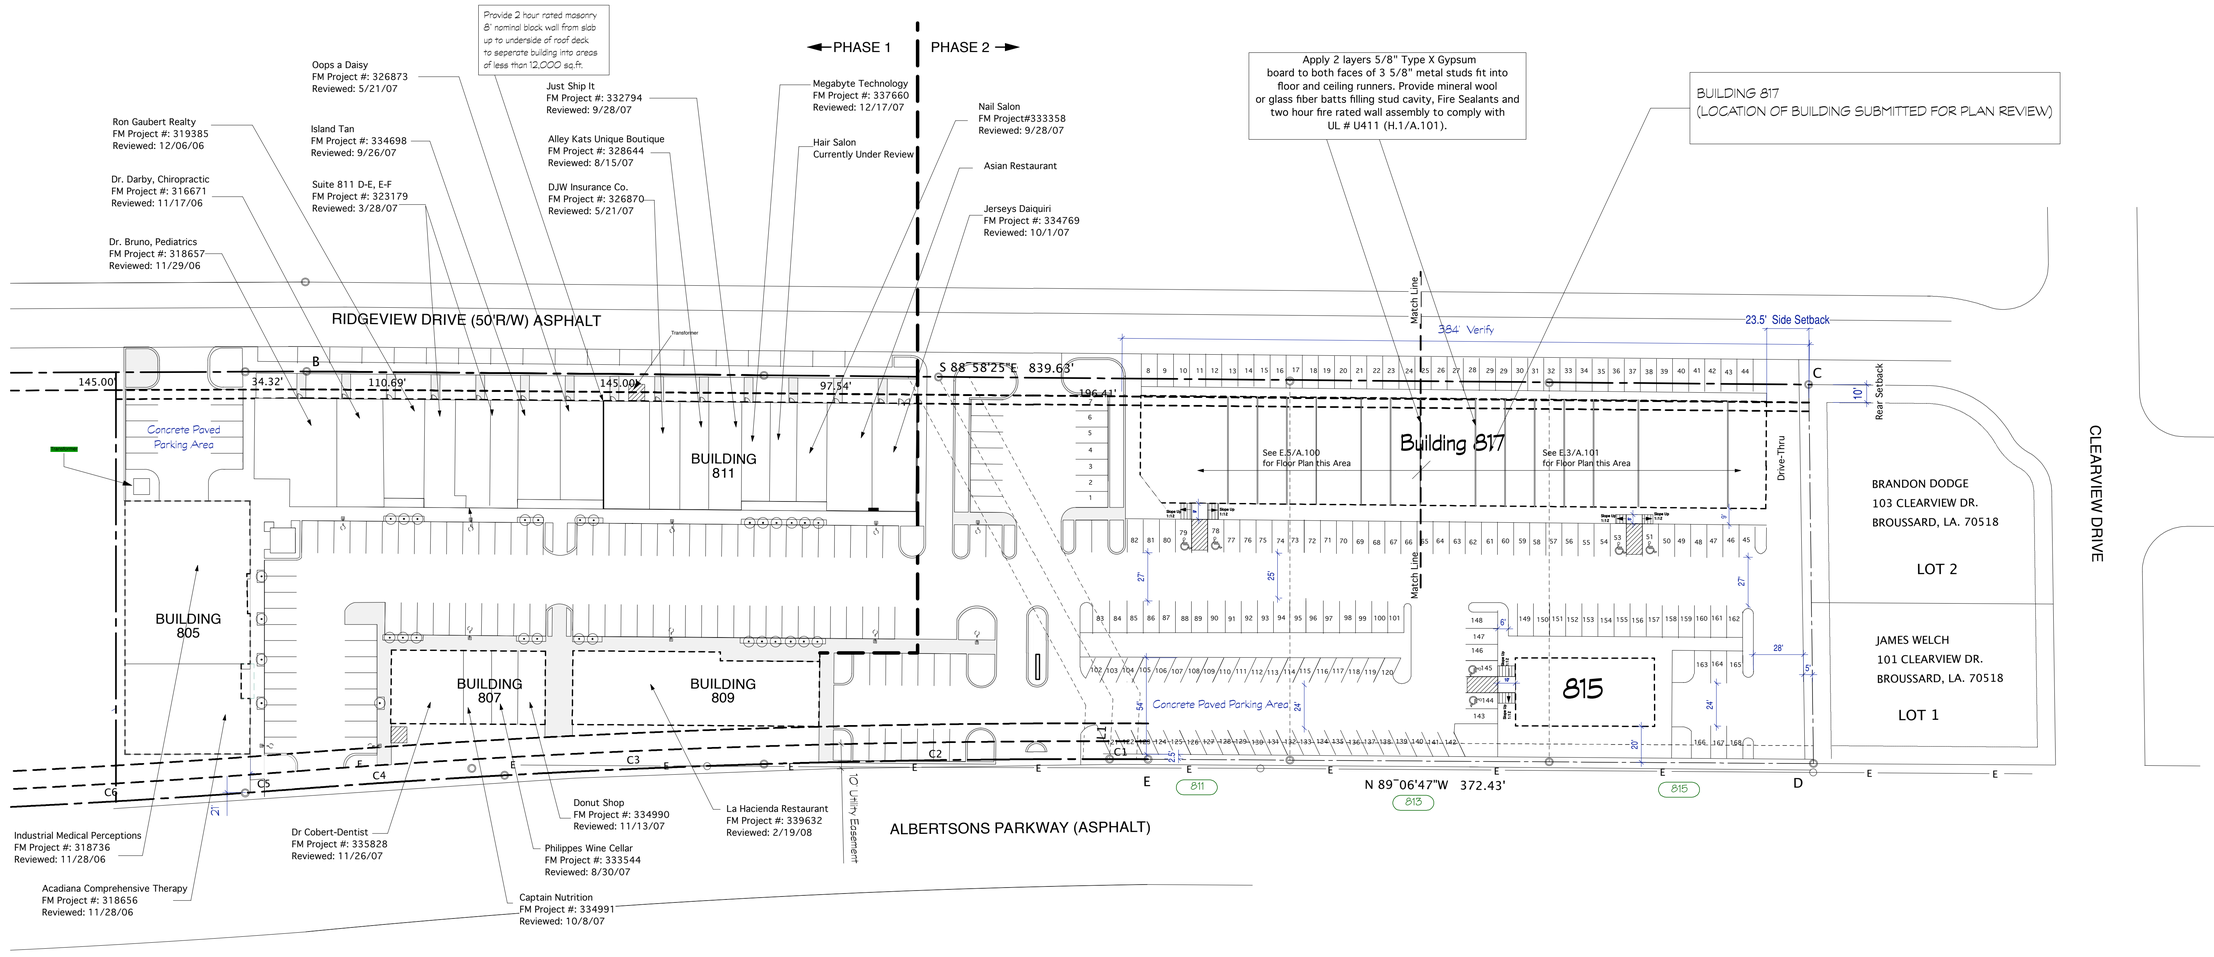

angelle architects
A Professional Corporation
Lafayette, LA 70503 • (337).332.6688 • Fax (337).332.6602 • www.angelle.com • design@angelle.com

Broussard Commons Developemnt

Site Plan

Broussard, La

GLENN E. ANGELLE
No. 2722
STATE OF LOUISIANA
REGISTERED ARCHITECT

REVISIONS

DATE	DESCRIPTION

Project No.	20723.00
Drawn By	MT/ML
Checked By	GA
Date	3/3/08
Scale	
Drawing Title	Site Plan
Drawing No.	C.100
	2 Of 6 Sheets

Date Stamp Text Block